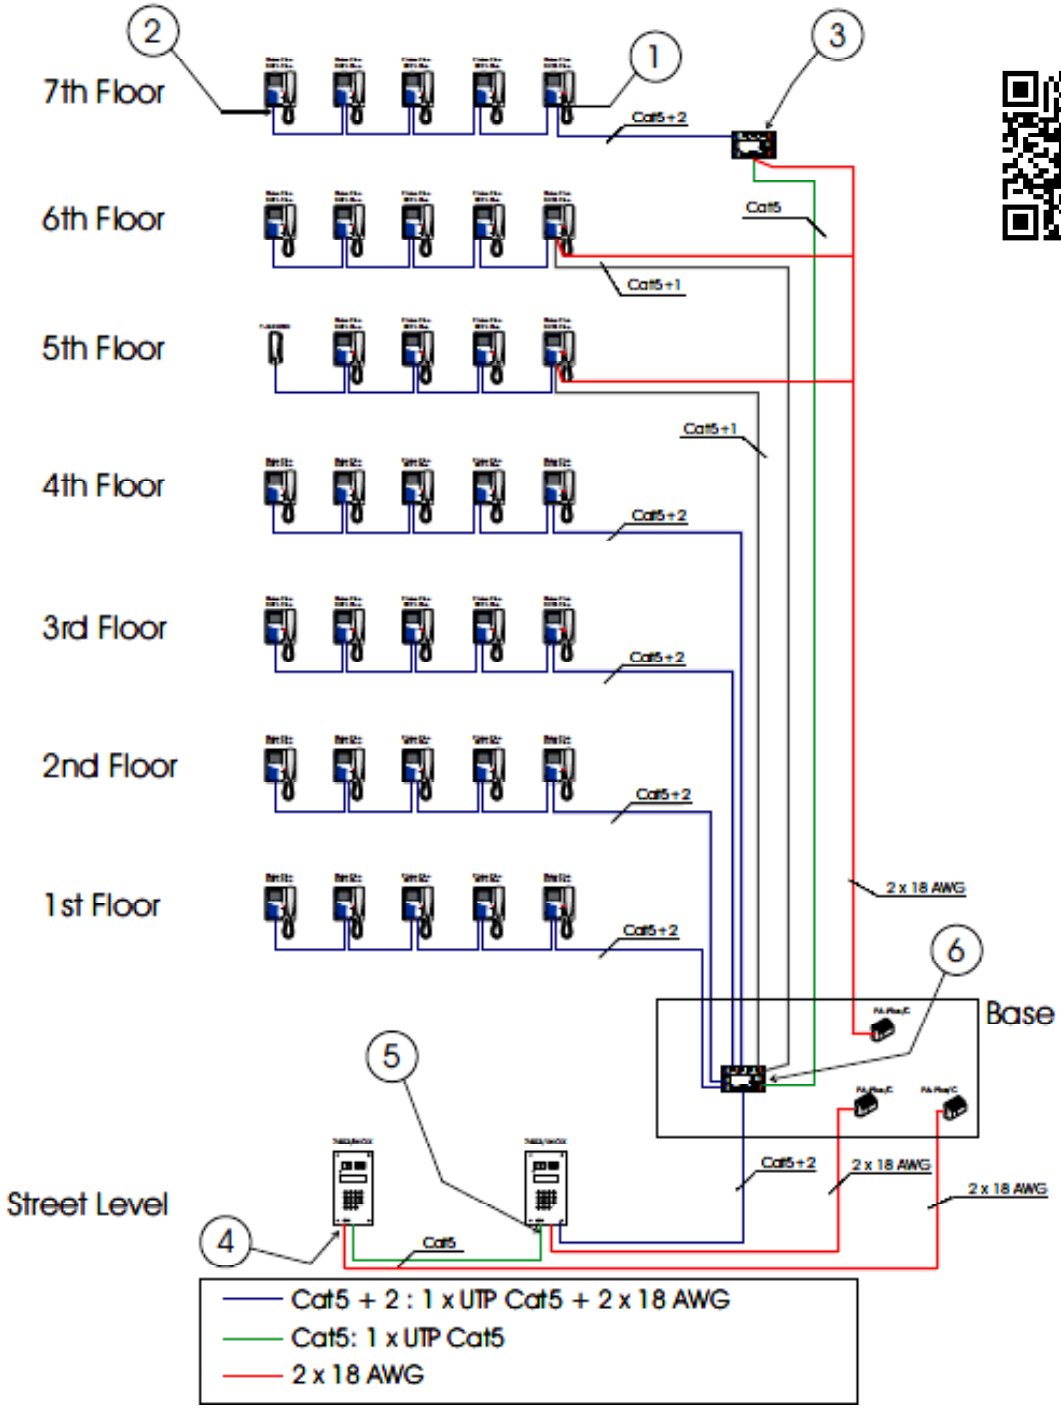

NOTES:

1. **Video monitors shown can be Platea Plus, Tekna Plus or Szena type (inter-mixed is OK).**
2. **All monitors at the end of each line must have the terminating resistor in place.**
3. **Model D6L-PLUS/2H multi-output video distributor/splitter shown to feed horizontal risers/lines.**
4. **Typical digital-dial or pushbutton type video door entry station (digital model shown on diagram).**
5. **Note wiring required between multiple video door entry stations (2 shown).**
6. **Model D6L-PLUS/2H multi-output video distributor/splitter shown to feed vertical risers/lines.**
7. **Terminal connections shown may not be in the actual order they appear on the equipment.**

42 Central Drive, Farmingdale NY 11735-1202
(631) 777-5500 Fax: (631) 777-5599
TOLL-FREE Technical Line 1-800-666-4800
Email:info@alphacommunications.com

Typical BLOCK Wiring Diagram for the Golmar Platea Plus (B&W or COLOR) Video-Intercom System with Two (2) Digital Entry Door Stations

Copyright© 2011, Alpha Communications®, All Rights Reserved