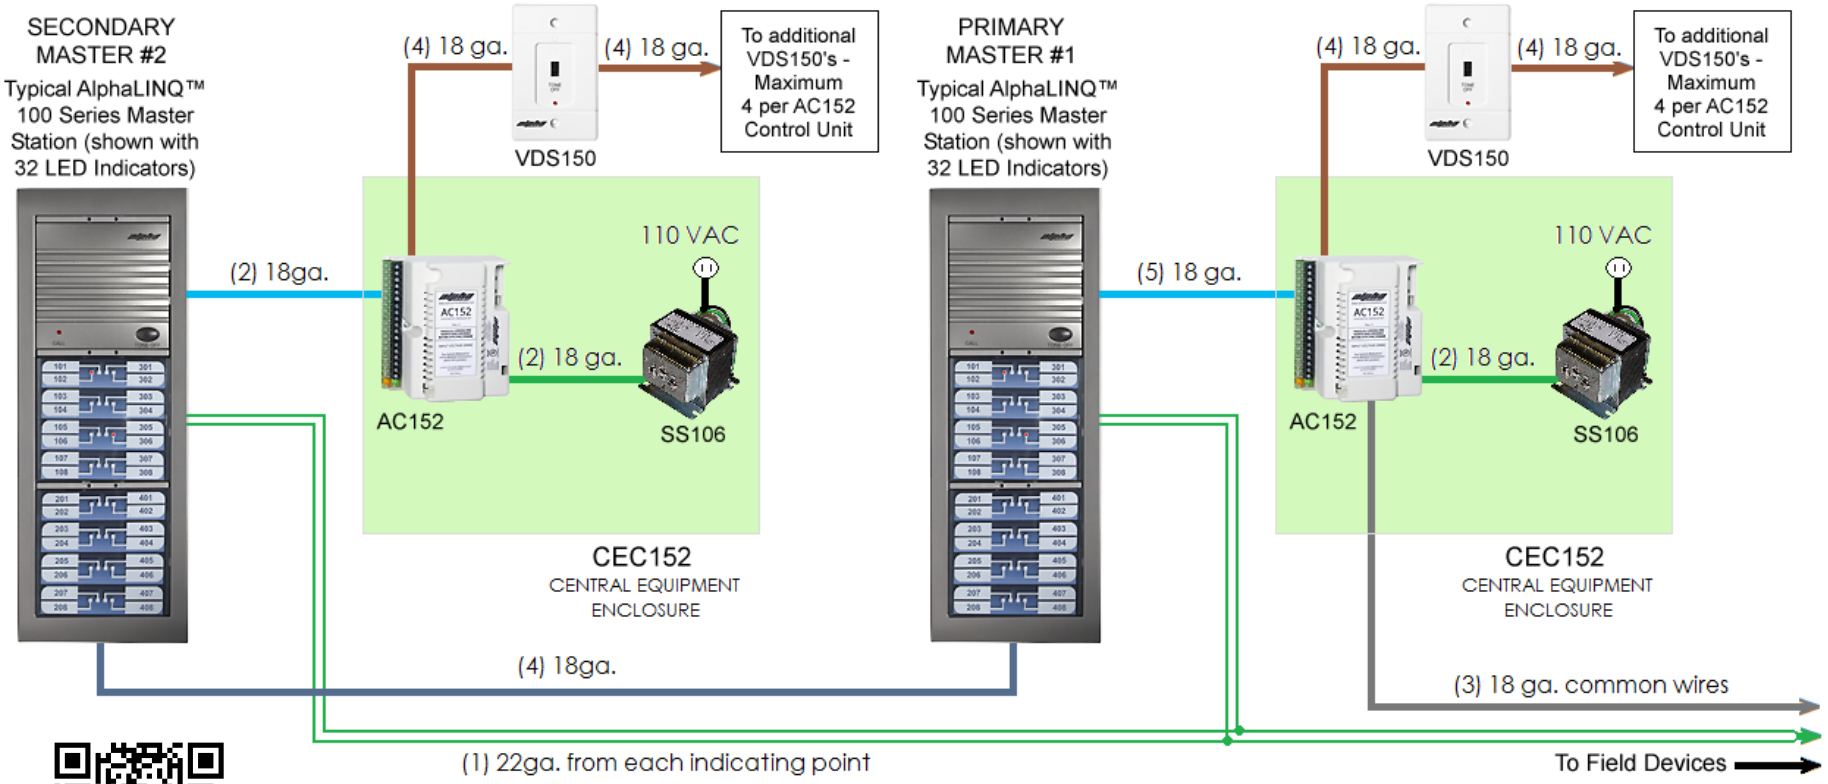

This diagram represents a typical basic system. For more specific details and variations, please refer to the AlphaLINQ™ 100 Series Installation & Operation Manual AWD183.

42 Central Drive, Farmingdale NY 11735-1202
(631) 777-5500 Fax: (631) 777-5599
TOLL-FREE Technical Line 1-800-666-4800
Email:info@alphacommunications.com

TYPICAL BLOCK WIRING DIAGRAM FOR DUAL MASTER AlphaLINQ™ 100 SERIES NURSE-CALL SYSTEM - without 3rd priority level for Code Calls or Smoke Detectors etc. This is a standard 2-priority level system, using multiple AC152 Annunciator Control Units.

Copyright© 2017, Alpha Communications®, All Rights Reserved